


LUMINA DESIGN

custom glass roofs & doors

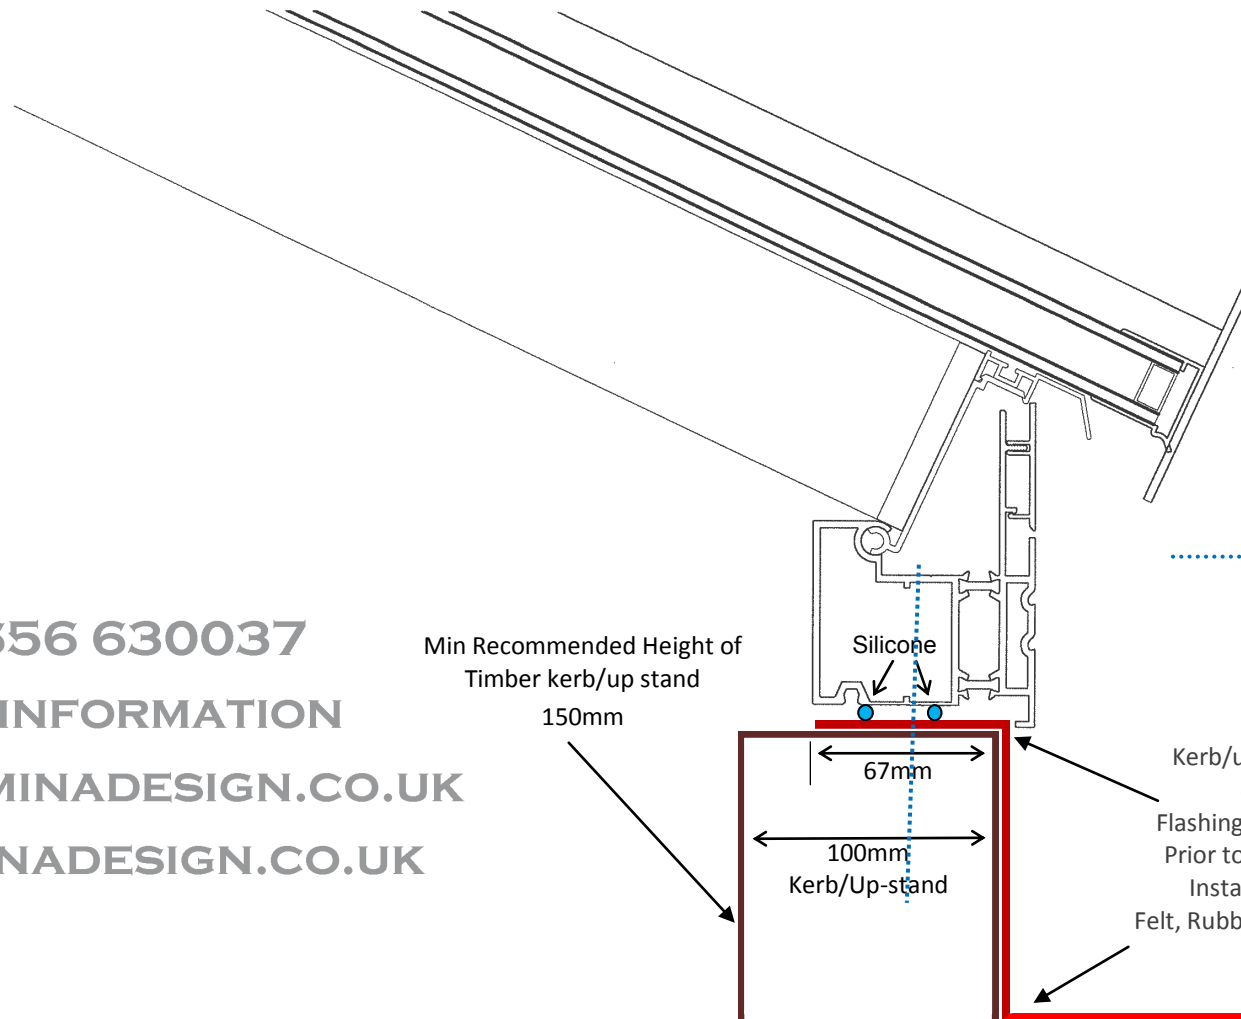

CALL 01656 630037
FOR MORE INFORMATION
SALES@LUMINADESIGN.CO.UK
WWW.LUMINADESIGN.CO.UK


NOTE!
ALL SLIMLINE
LANTERNS ARE
MEASURED
EXTERNAL KERB

LUMINA DESIGN

ROOF LANTERN SOLUTIONS

All Atlas roof lanterns
are Measured External

Example

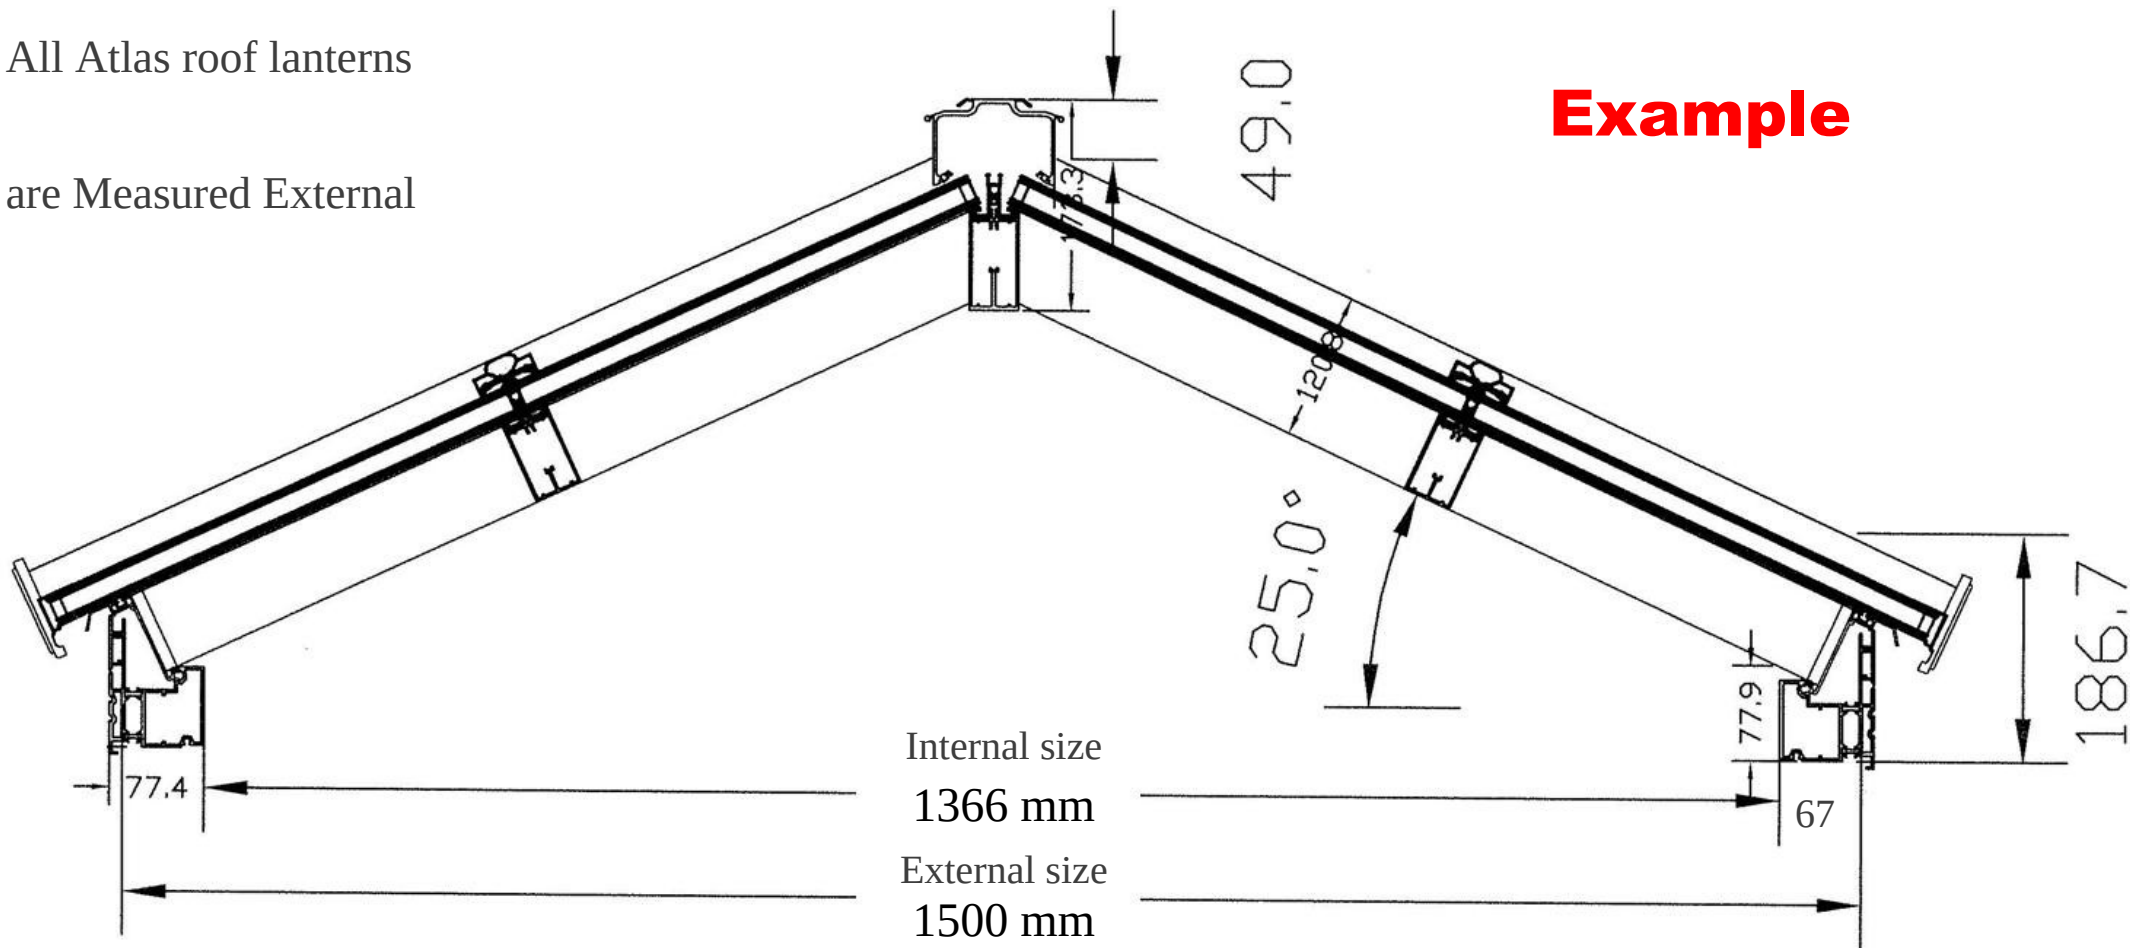

The external measurement is the external finished kerb/upstand size